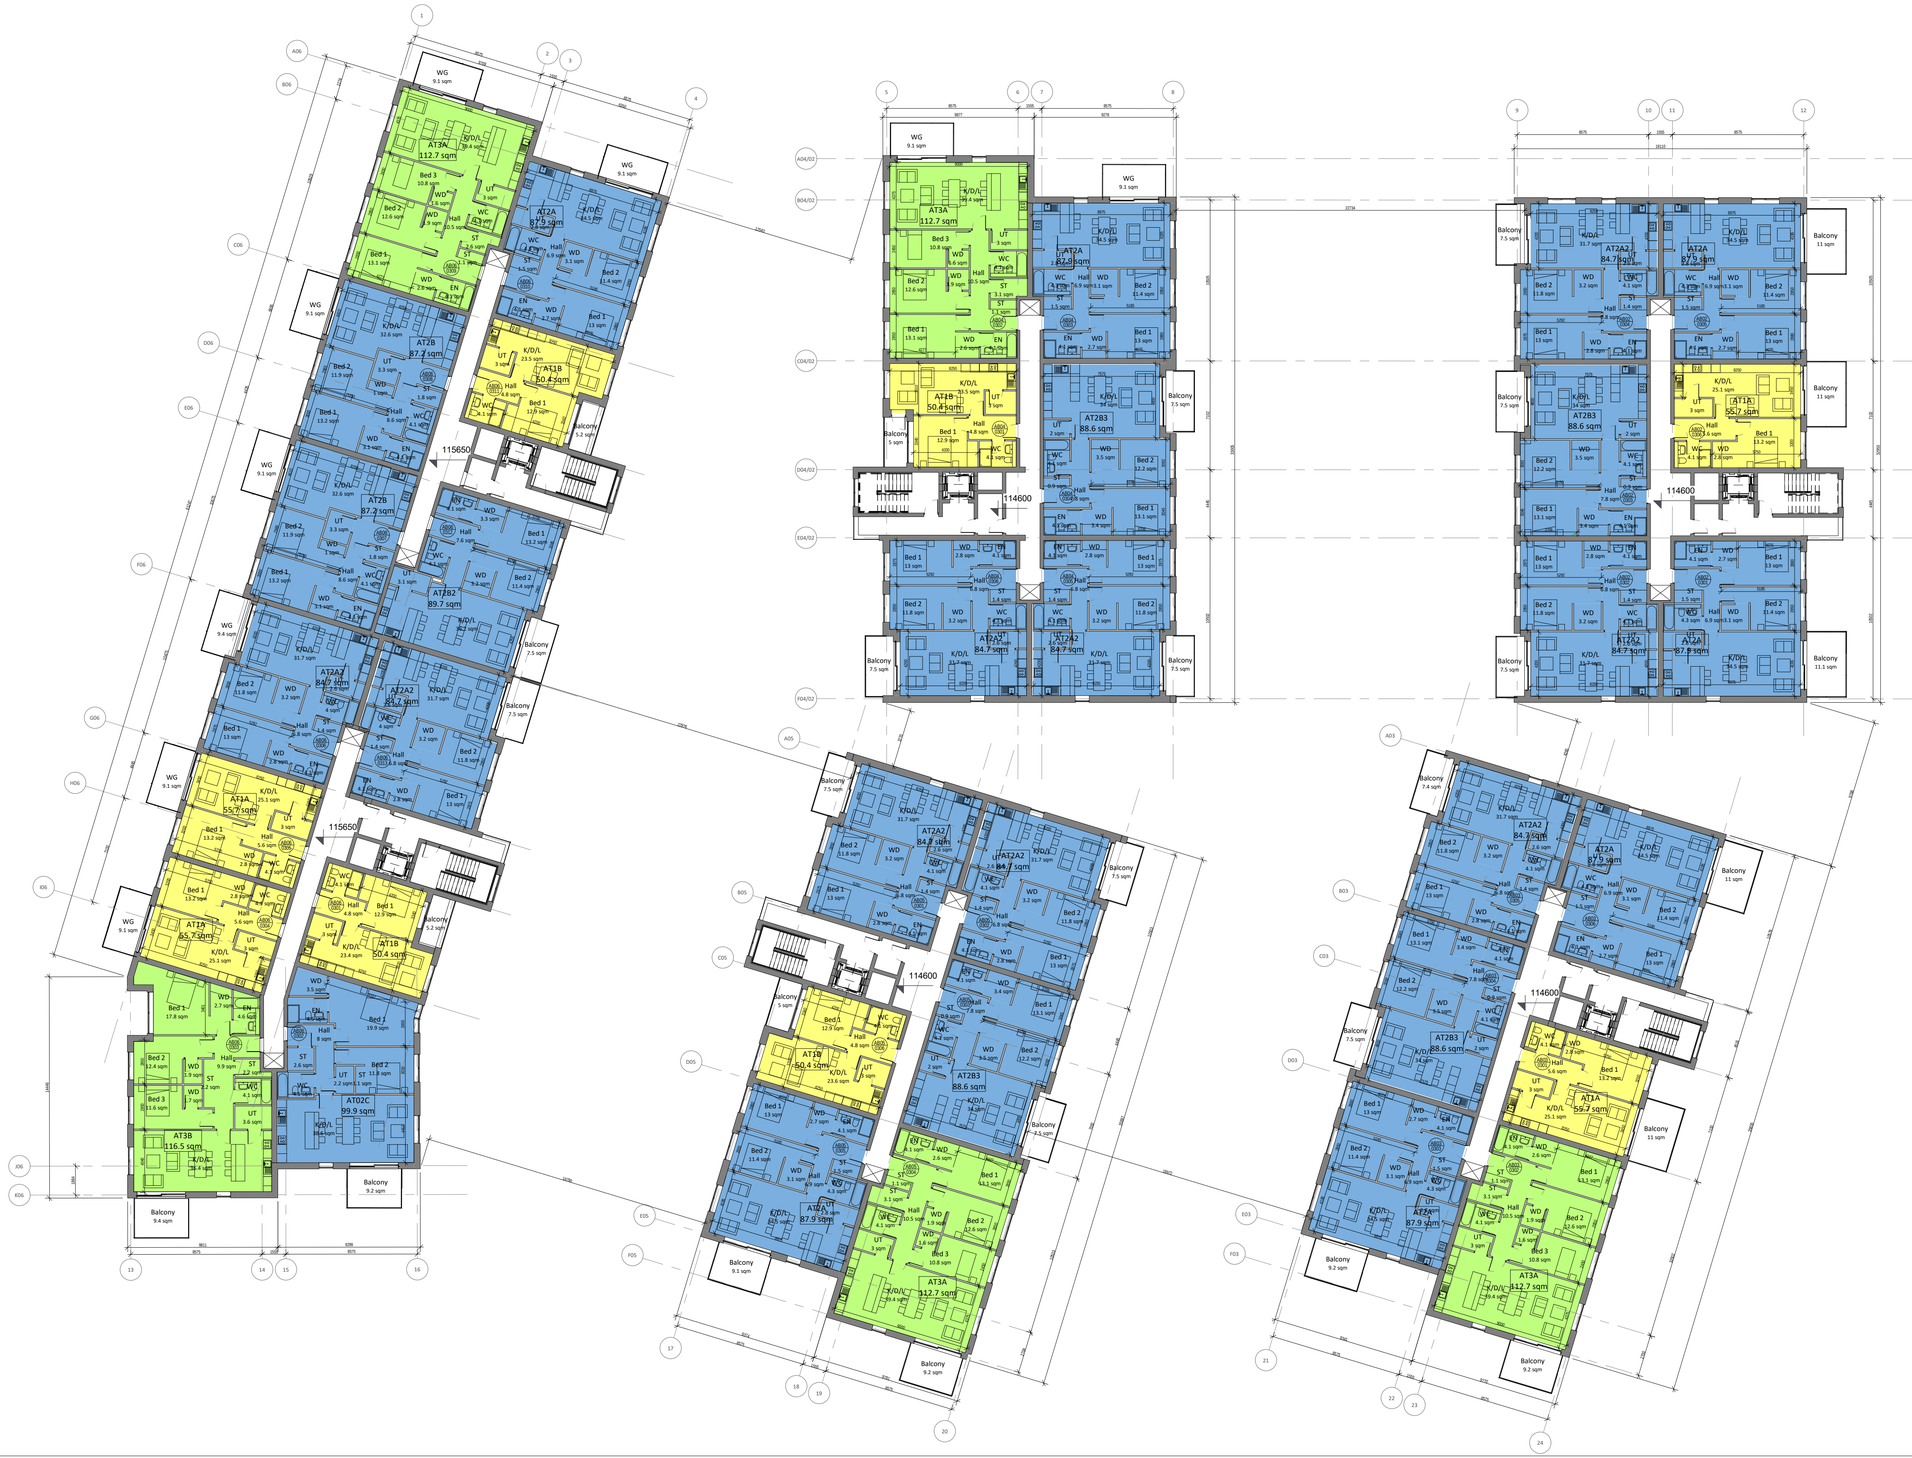

Apartment Blocks 02-06 Third Floor Plan

NOTE 01 - Total Storage to include Wardrobes (WD) and Utility (UT)

NOTE 02 - WG = Winter Garden

NOTE 03 - See typical apartment units for internal dimensions

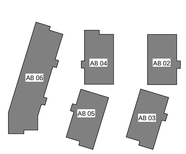

ZONE 3 APARTMENT BLOCKS
02-06 KEY PLAN

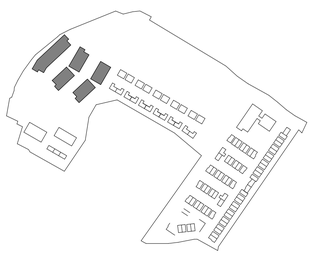

Revision Description	Date	Rev. No.	Issued by
ABP SHD PLANNING APPLICATION	03/09/2018	1	

Figured dimensions only to be used. This drawing is copyright of O'Mahony Pike Architects Ltd. All information is shared as per approved use in accordance with BS1192(2007) + A2(2016), Table 5; Standard Codes for Suitability of Models and Documents. If 'Information Approval Check' is empty, this information has been shared at S0 - WIP.

o'mahony pike
architecture|urban design
email: info@omahonypike.com
tel: +353 1 202 7400
fax: +353 1 283 0822
www.omahonypike.com

Dublin
The Chapel
Mount St. Anne's
Milltown, Dublin 6
D06 XN52 Ireland

Cork
26 South Mall
Cork City
Co. Cork
T12 R2RV Ireland

Project No.:	1704A	**Scale**	1 : 200
Project Lead:	MH	**Date Printed:**	13/08/18
Drawn By:	KÓC	**Current Rev.:**	1
Model No.:	0000-OMP-AB01-ZZ-M3-A-XX-00001		
Purpose:	PL		

Project: Proposed Residential Development at Glencairn Lands
Location: Murphystown Way, Dublin 18
Client: Castdale Ltd.

Drawing Title: Apartment Blocks 02-06 Third Floor Plan
Drawing No.: 1704A-OMP-Z3-03-DR-A-XX-11103

Suitability - Checked By - Date